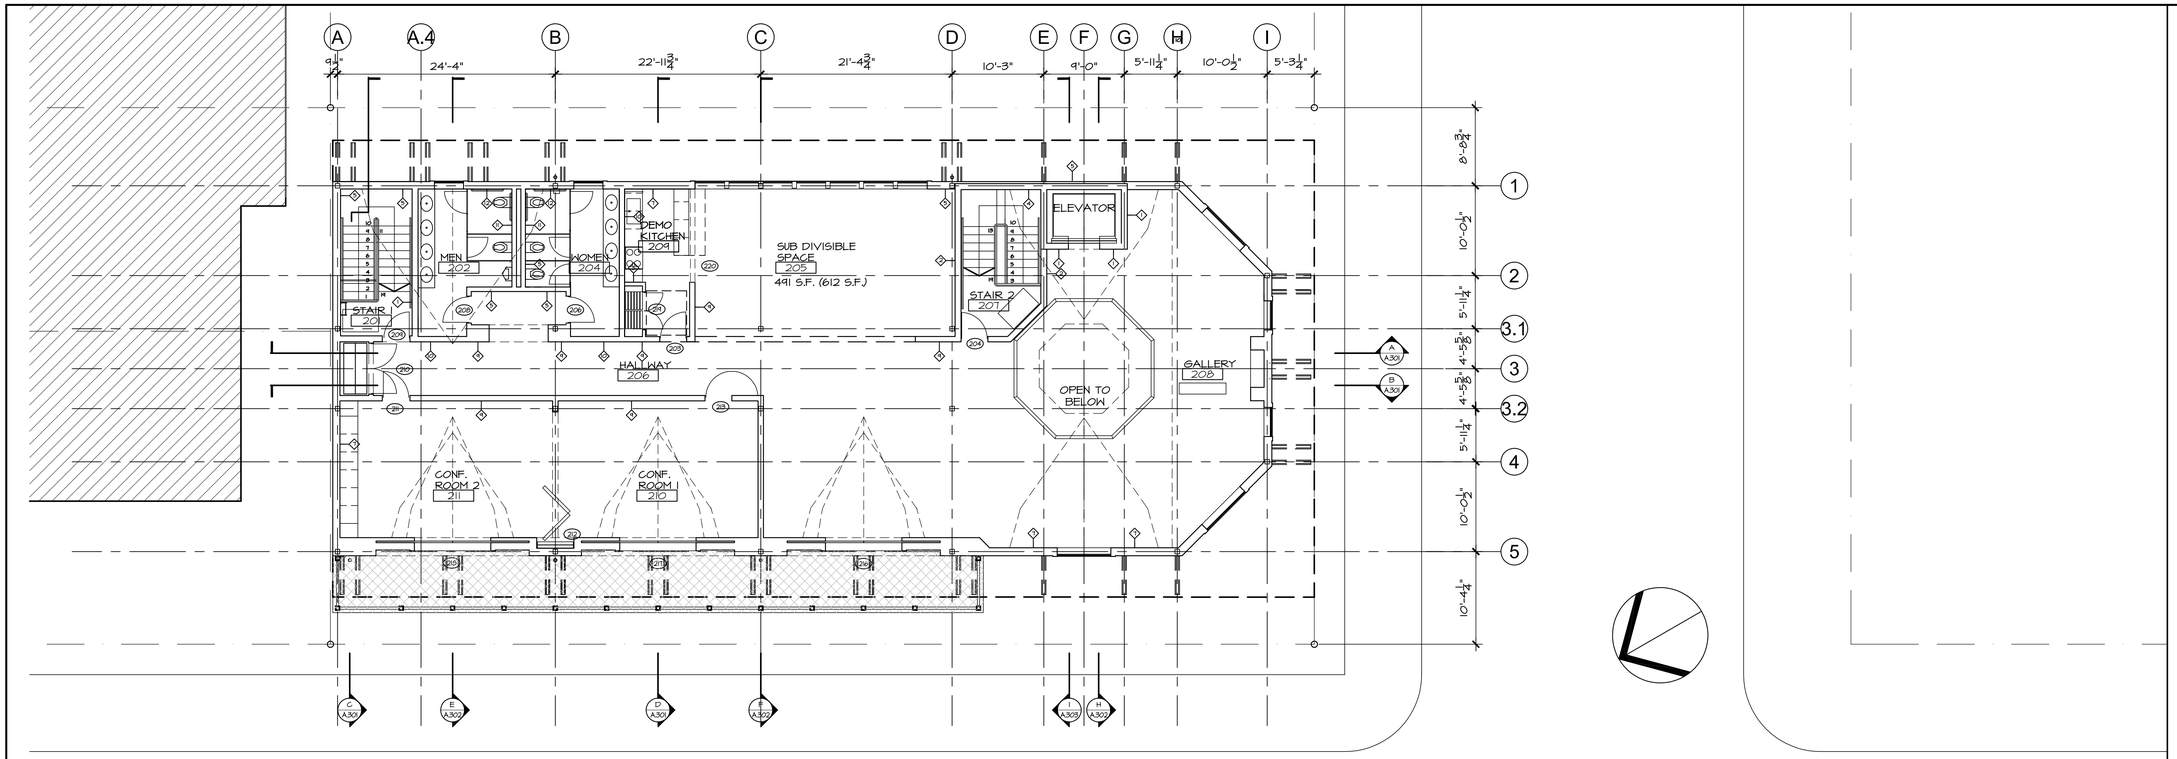

SECOND FLOOR PLAN - LEVEL 22.500 | 1/8"=1'-0" | 1

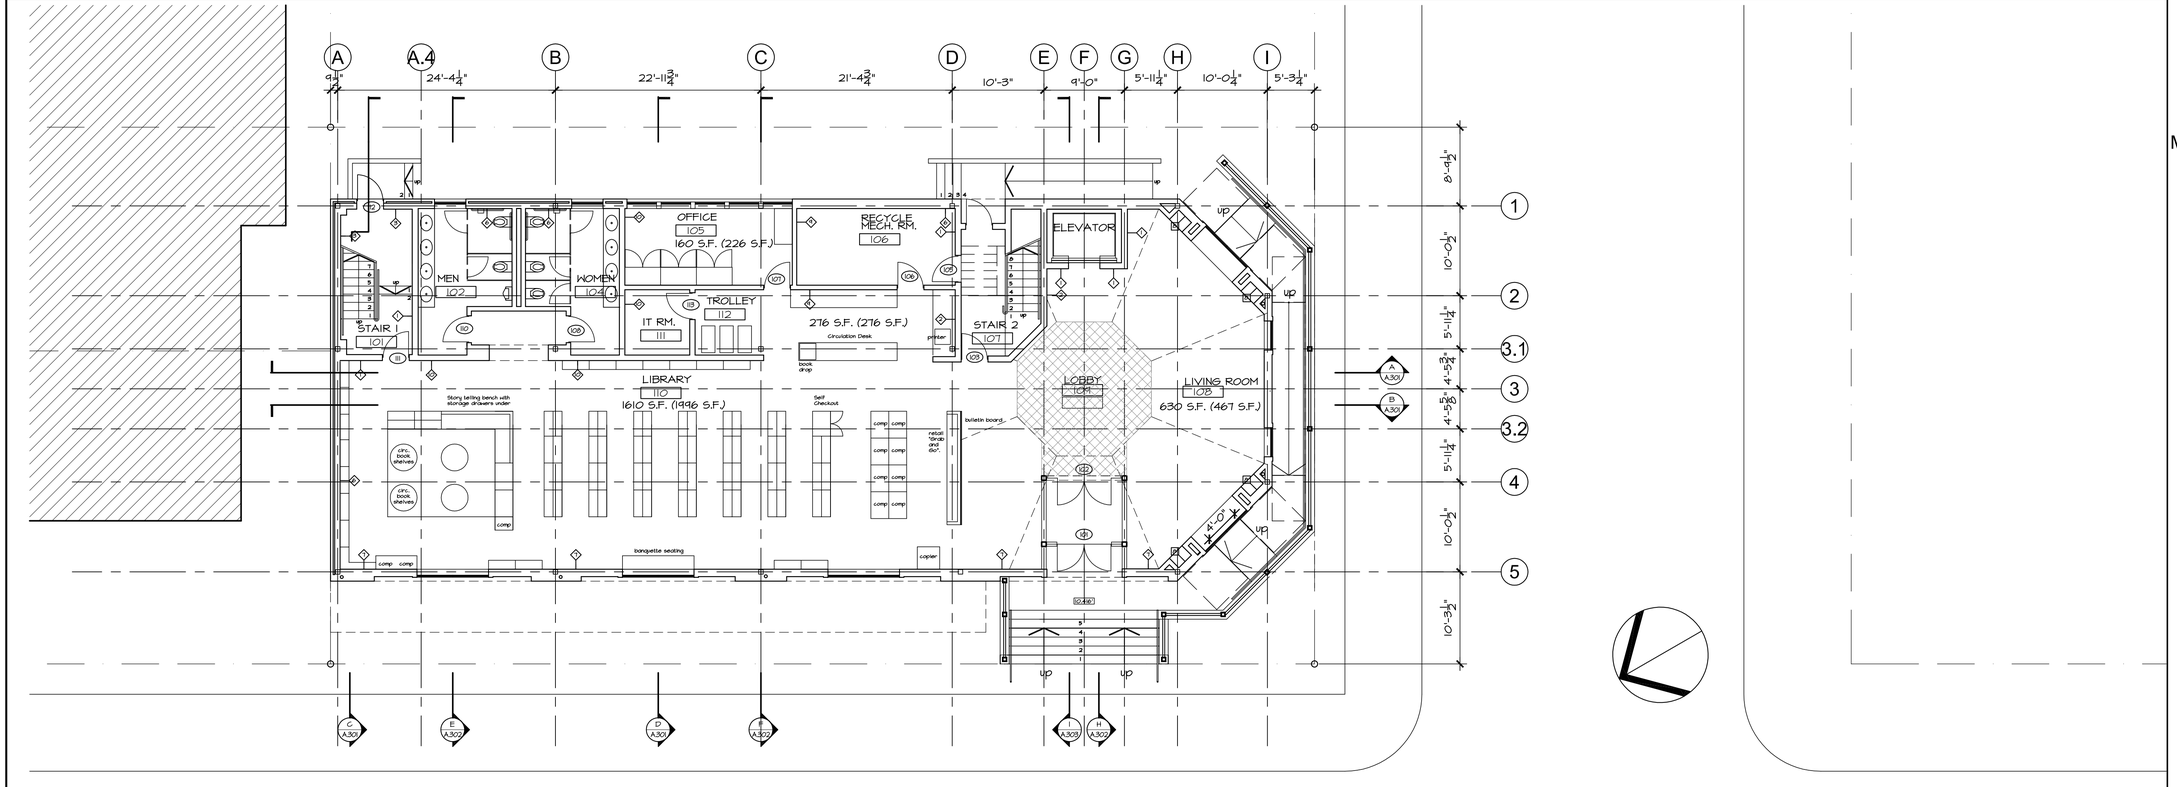

FIRST FLOOR PLAN - LEVEL 10.500 | 1/8"=1'-0" | 2

SETTEMBRINO ARCHITECTS

25 Bridge Avenue | Suite 201
Red Bank, NJ 07701
732.741.4900 (o) | 732.741.4977 (f)

Kevin M Settembrino, AIA, LEED AP
License No. AI 15163

OWNER

The County of Cape May
4 Moore Road
Cape May Court House, NJ 08210
609-465-1000 (O) |

STRUCTURAL ENGINEER
MPP Engineers, LLC

70 Mill Pond Road
Jackson, NJ. 08527
609 489 5511 (O) 609 489 5916 (F)

MECHANICAL/ELECTRICAL ENGINEER
Eden Engineering

14 Quaker Drive
East Brunswick, NJ. 08816
732-568-4866 (O)

GEOTECHNICAL ENGINEERS
Melick-Tully and Associates, P.C.

117 Canal Road
South Bound Brook, NJ 08880
732-356-3400 (O) 732-356-9054 (F)

No.	Description	Date
7	PROGRESS SET	05.30.14
8	VE REVISIONS	08.15.14
3	PROGRESS SET	03.03.14
4	CLIENT REVISIONS	03.19.14
5	PROGRESS SET	03.31.14
6	CLIENT REVISIONS	04.30.14

JOB NO. 13.007

DRAWN BY: JLS CHECKED BY:

DATE:

CAD FILE:

STONE HARBOR LIBRARY

9516 2nd Avenue
Stone Harbor, New Jersey
Cape May County

FIRST & SECOND FLOOR PLANS

A.111

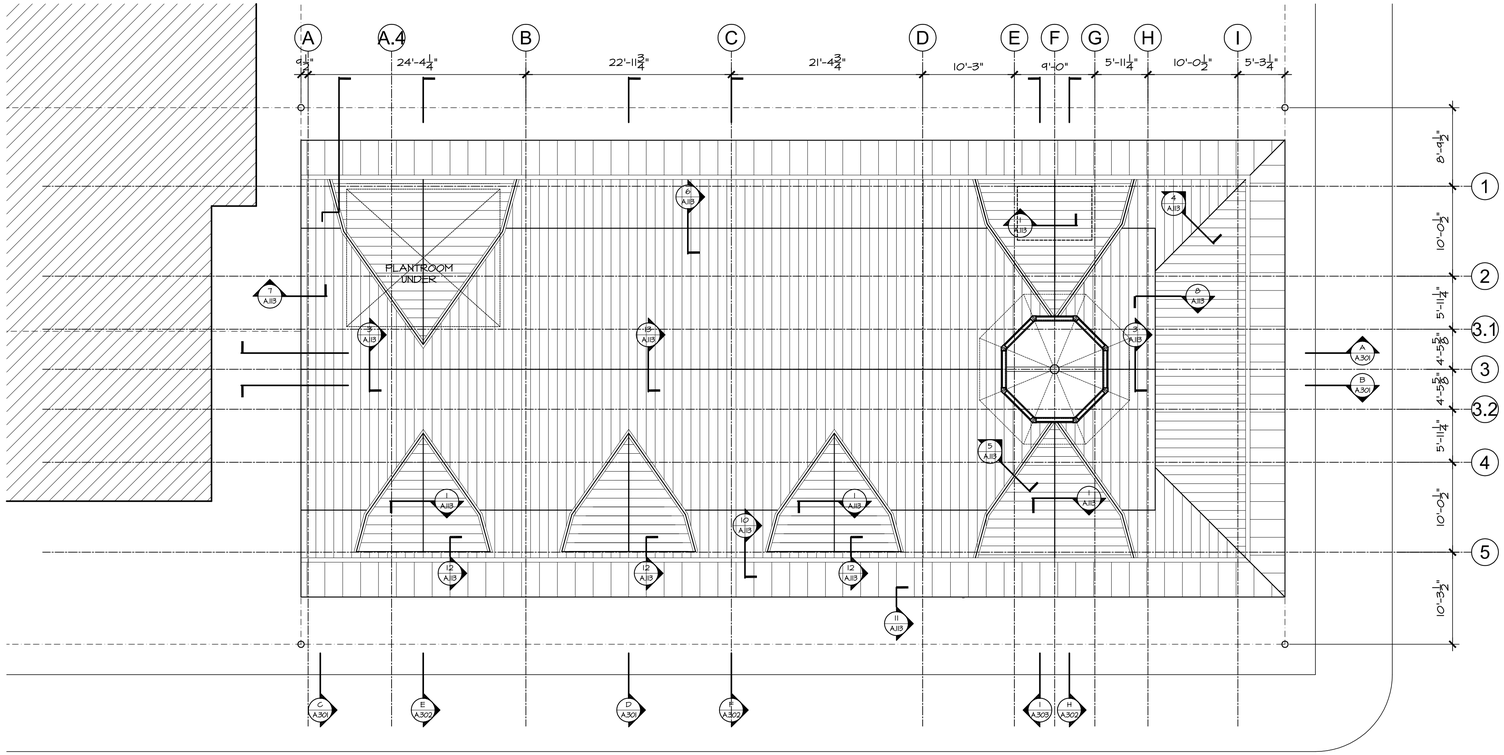

ROOF PLAN - LEVEL 49.166 | 1/8"=1'-0" | 1

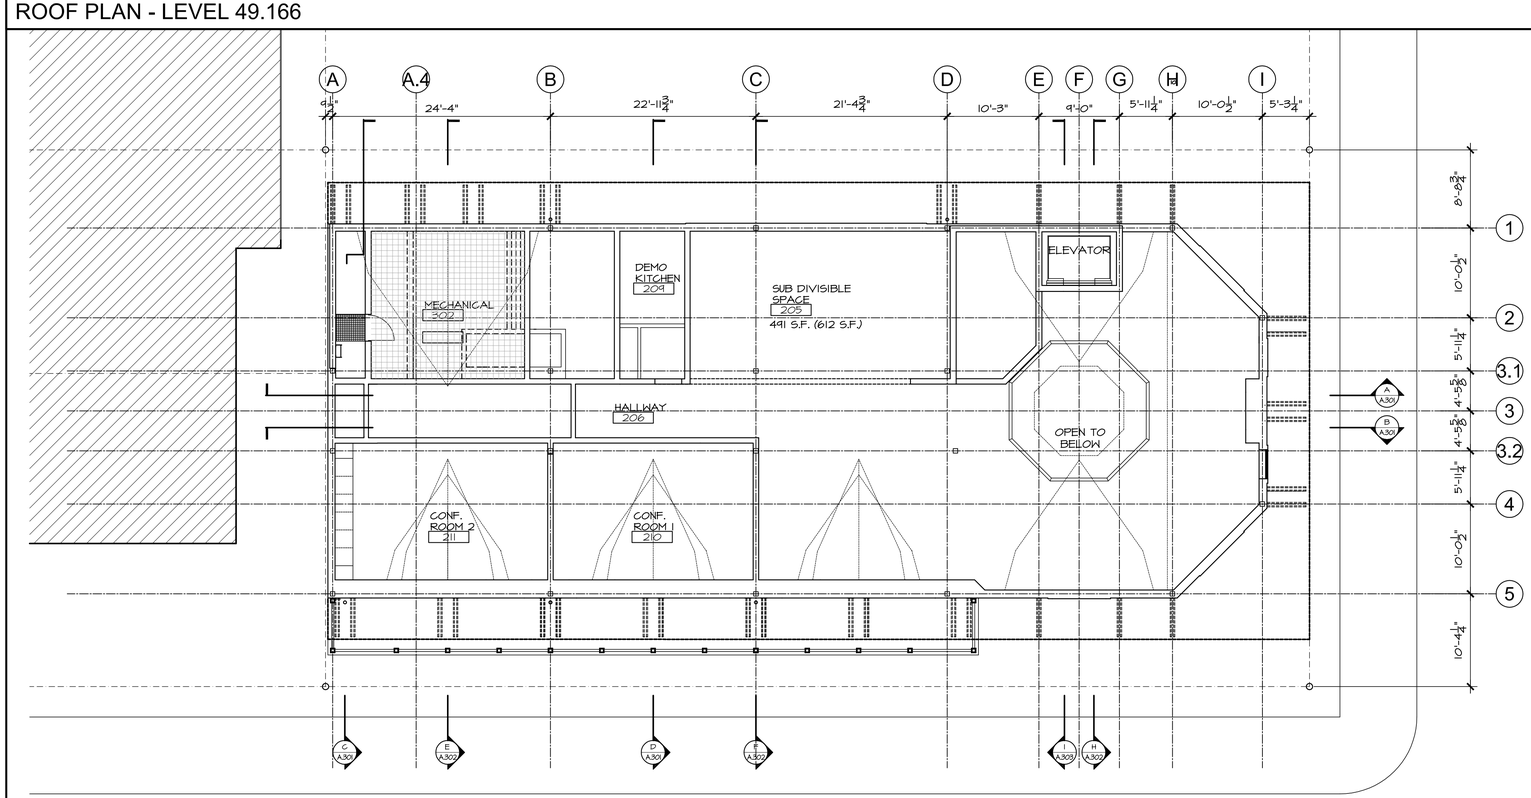

MECHANICAL FLOOR PLAN - LEVEL 33.166 | 1/8"=1'-0" | 2

SETTEMBRINO ARCHITECTS

25 Bridge Avenue | Suite 201
Red Bank, NJ 07701
732.741.4900 (o) | 732.741.4977 (f)

Kevin M Settembrino, AIA, LEED AP
License No. AI 15163

OWNER

The County of Cape May
4 Moore Road
Cape May Court House, NJ 08210
609-465-1000 (O) |

STRUCTURAL ENGINEER
MPP Engineers, LLC

70 Mill Pond Road
Jackson, NJ. 08527
609 489 5511 (O) 609 489 5916 (F)

MECHANICAL/ELECTRICAL ENGINEER
Eden Engineering

14 Quaker Drive
East Brunswick, NJ. 08816
732-568-4866 (O)

GEOTECHNICAL ENGINEERS
Melick-Tully and Associates, P.C.

117 Canal Road
South Bound Brook, NJ 08880
732-356-3400 (O) 732-356-9054 (F)

No.	Description	Date
7	PROGRESS SET	05.30.14
8	VE REVISIONS	08.15.14
3	PROGRESS SET	03.03.14
4	CLIENT REVISIONS	03.19.14
5	PROGRESS SET	03.31.14
6	CLIENT REVISIONS	04.30.14

JOB NO. 13.007

DRAWN BY: JLS CHECKED BY:

DATE:

CAD FILE:

STONE HARBOR LIBRARY

9516 2nd Avenue
Stone Harbor, New Jersey
Cape May County

MECHANICAL. AND ROOF PLANS

A.112

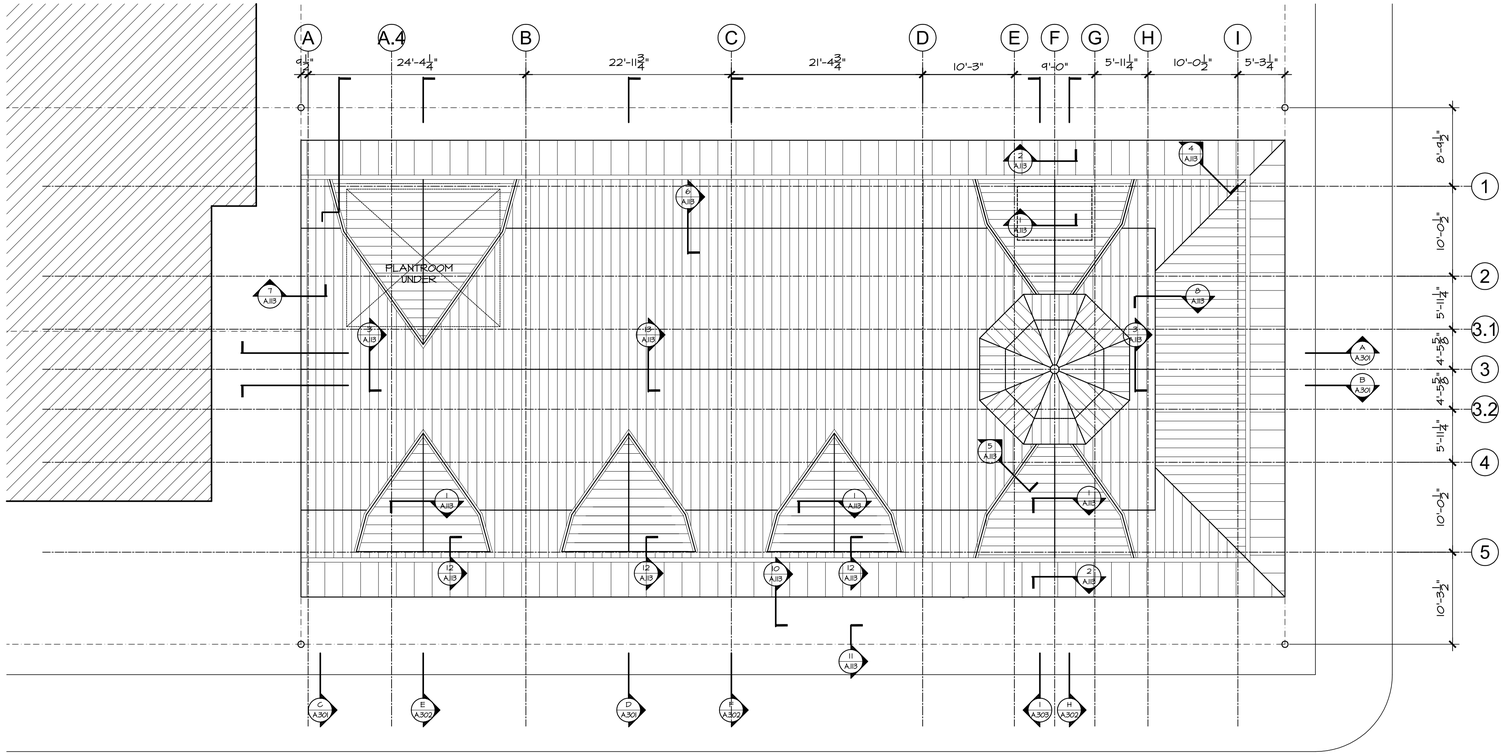

ROOF PLAN 1/8"=1'-0" 1

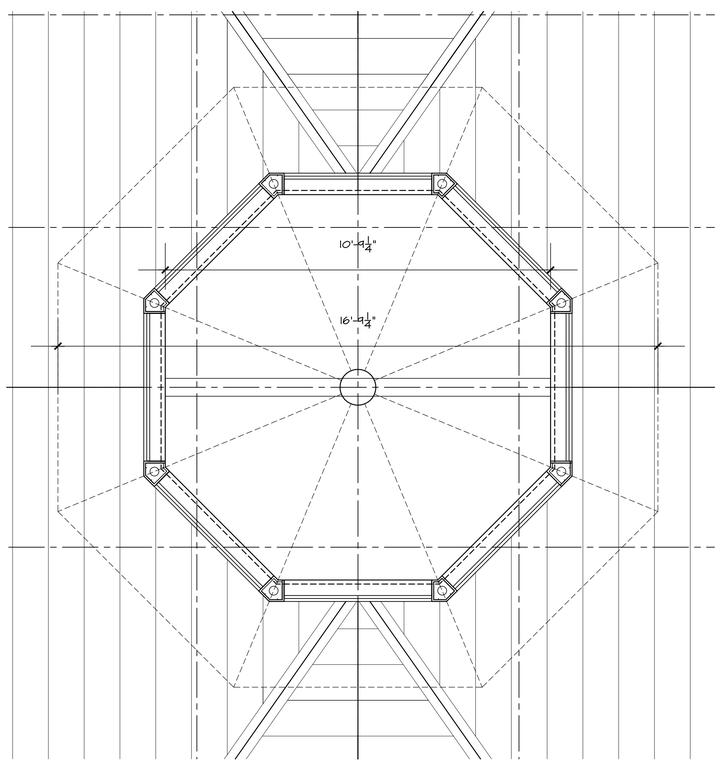

PLAN OF CUPOLA - LEVEL 49.166 1/2"=1'-0" 2

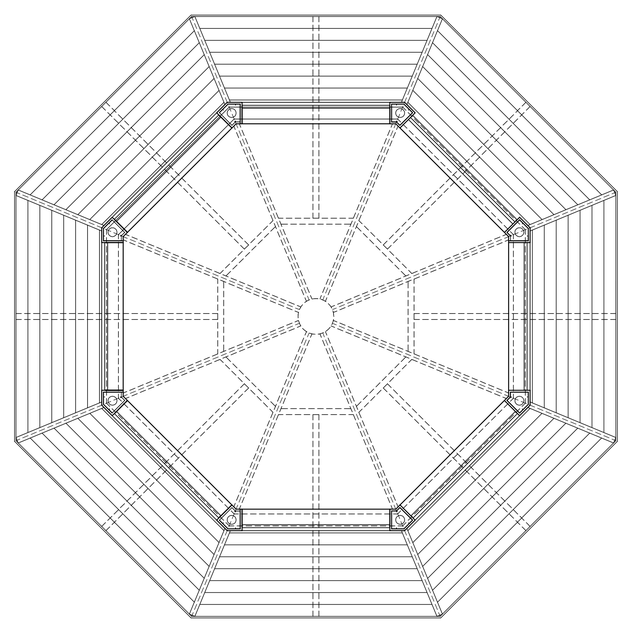

CUPOLA - REFLECTED CEILING PLAN 1/2"=1'-0" 3

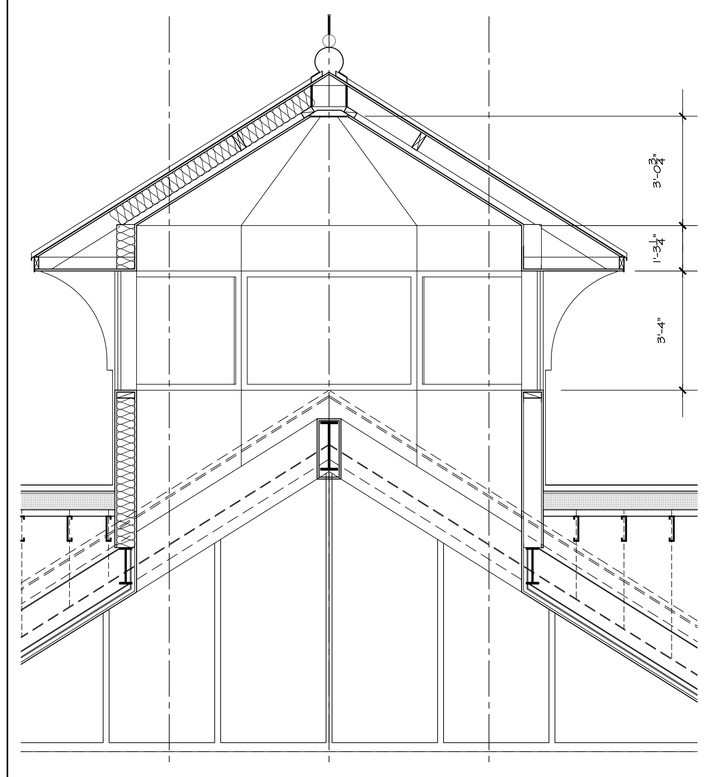

CUPOLA - SECTION A.A 1/2"=1'-0" 4

SETTEMBRINO ARCHITECTS

25 Bridge Avenue | Suite 201
Red Bank, NJ 07701
732.741.4900 (o) | 732.741.4977 (f)

Kevin M Settembrino, AIA, LEED AP
License No. AI 15163

OWNER
The County of Cape May
4 Moore Road
Cape May Court House, NJ 08210
609-465-1000 (O) |

STRUCTURAL ENGINEER
MPP Engineers, LLC
70 Mill Pond Road
Jackson, NJ. 08527
609 489 5511 (O) 609 489 5916 (F)

MECHANICAL/ELECTRICAL ENGINEER
Eden Engineering
14 Quaker Drive
East Brunswick, NJ. 08816
732-568-4866 (O)

GEOTECHNICAL ENGINEERS
Melick-Tully and Associates, P.C.
117 Canal Road
South Bound Brook, NJ 08880
732-356-3400 (O) 732-356-9054 (F)

No.	Description	Date
7	PROGRESS SET	05.30.14
8	VE REVISIONS	08.15.14
3	PROGRESS SET	03.03.14
4	CLIENT REVISIONS	03.19.14
5	PROGRESS SET	03.31.14
6	CLIENT REVISIONS	04.30.14

JOB NO. 13.007
DRAWN BY: JLS CHECKED BY:
DATE:
CAD FILE:

STONE HARBOR LIBRARY

9516 2nd Avenue
Stone Harbor, New Jersey
Cape May County

ROOF AND CUPOLA PLANS

A.113

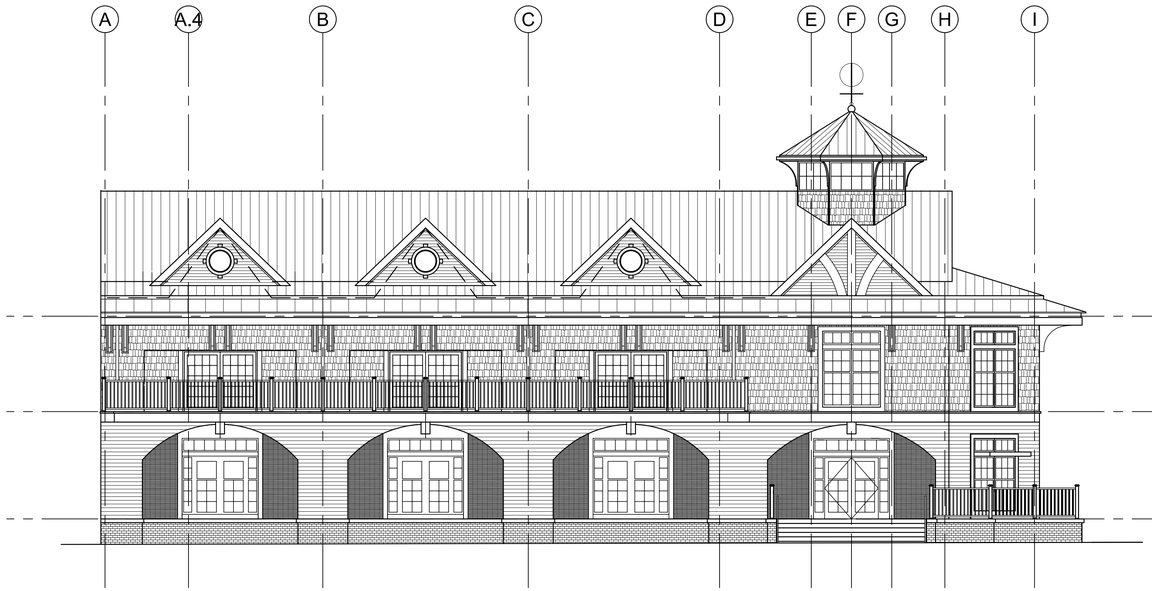

WEST ELEVATION 1/8"=1'-0" 1

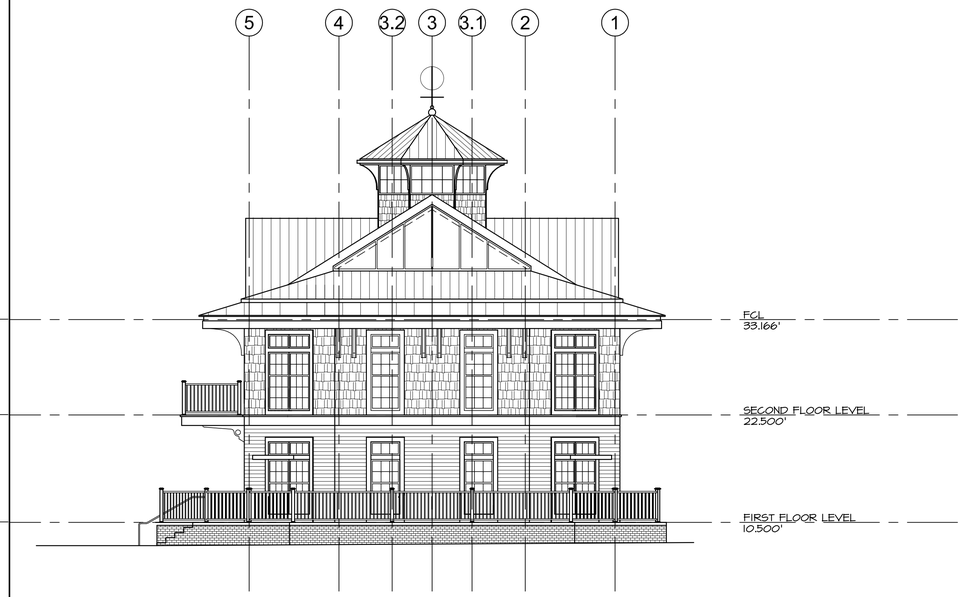

SOUTH ELEVATION 1/8"=1'-0" 2

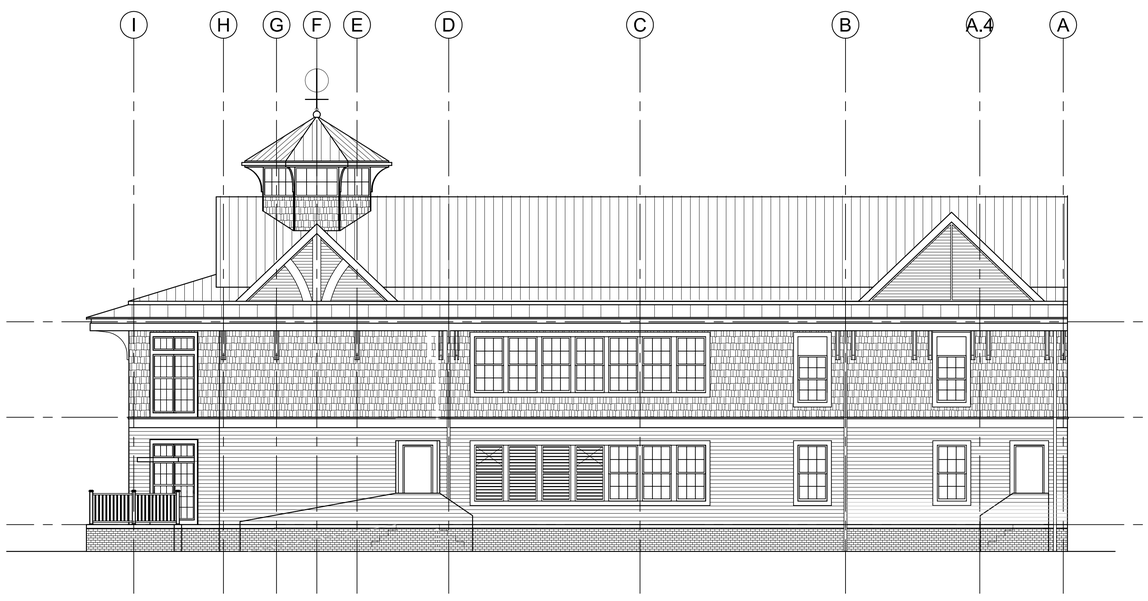

EAST ELEVATION 1/8"=1'-0" 3

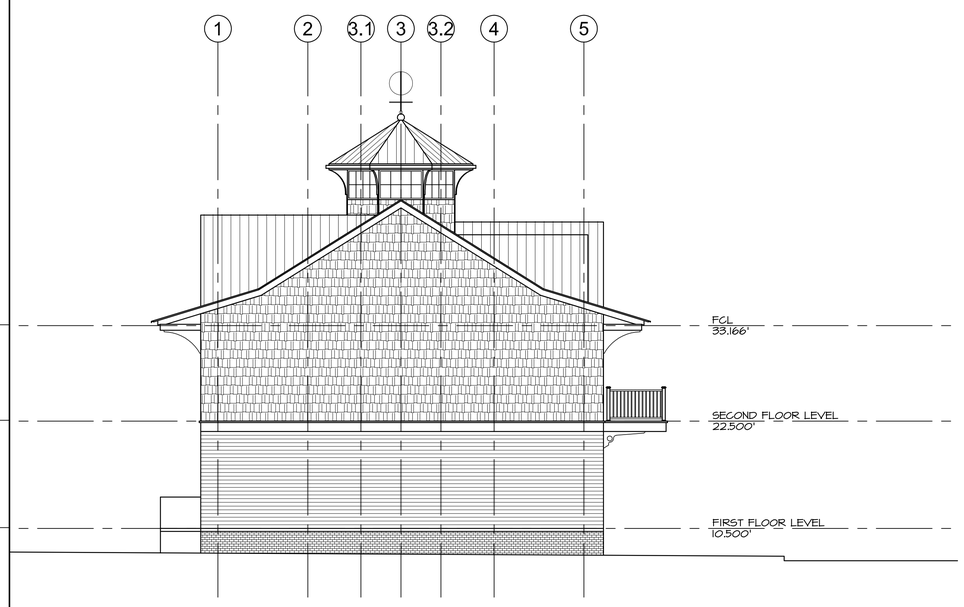

NORTH ELEVATION 1/8"=1'-0" 4

SETTEMBRINO
ARCHITECTS

25 Bridge Avenue | Suite 201
Red Bank, NJ 07701
732.741.4900 (o) | 732.741.4977 (f)

Kevin M Settembrino, AIA, LEED AP
License No. AI 15163

OWNER

The County of Cape May
4 Moore Road
Cape May Court House, NJ 08210
609-465-1000 (O) |

STRUCTURAL ENGINEER
MPP Engineers, LLC

70 Mill Pond Road
Jackson, NJ. 08527
609 489 5511 (O) 609 489 5916 (F)

MECHANICAL/ELECTRICAL ENGINEER
Eden Engineering

14 Quaker Drive
East Brunswick, NJ. 08816
732-568-4866 (O)

GEOTECHNICAL ENGINEERS
Melick-Tully and Associates, P.C.

117 Canal Road
South Bound Brook, NJ 08880
732-356-3400 (O) 732-356-9054 (F)

No.	Description	Date
7	PROGRESS SET	05.30.14
8	VE REVISIONS	08.15.14
3	PROGRESS SET	03.03.14
4	CLIENT REVISIONS	03.19.14
5	PROGRESS SET	03.31.14
6	CLIENT REVISIONS	04.30.14

JOB NO. 13.007

DRAWN BY: JLS CHECKED BY:

DATE:

CAD FILE:

STONE HARBOR
LIBRARY

9516 2nd Avenue
Stone Harbor, New Jersey
Cape May County

ELEVATIONS

A.201